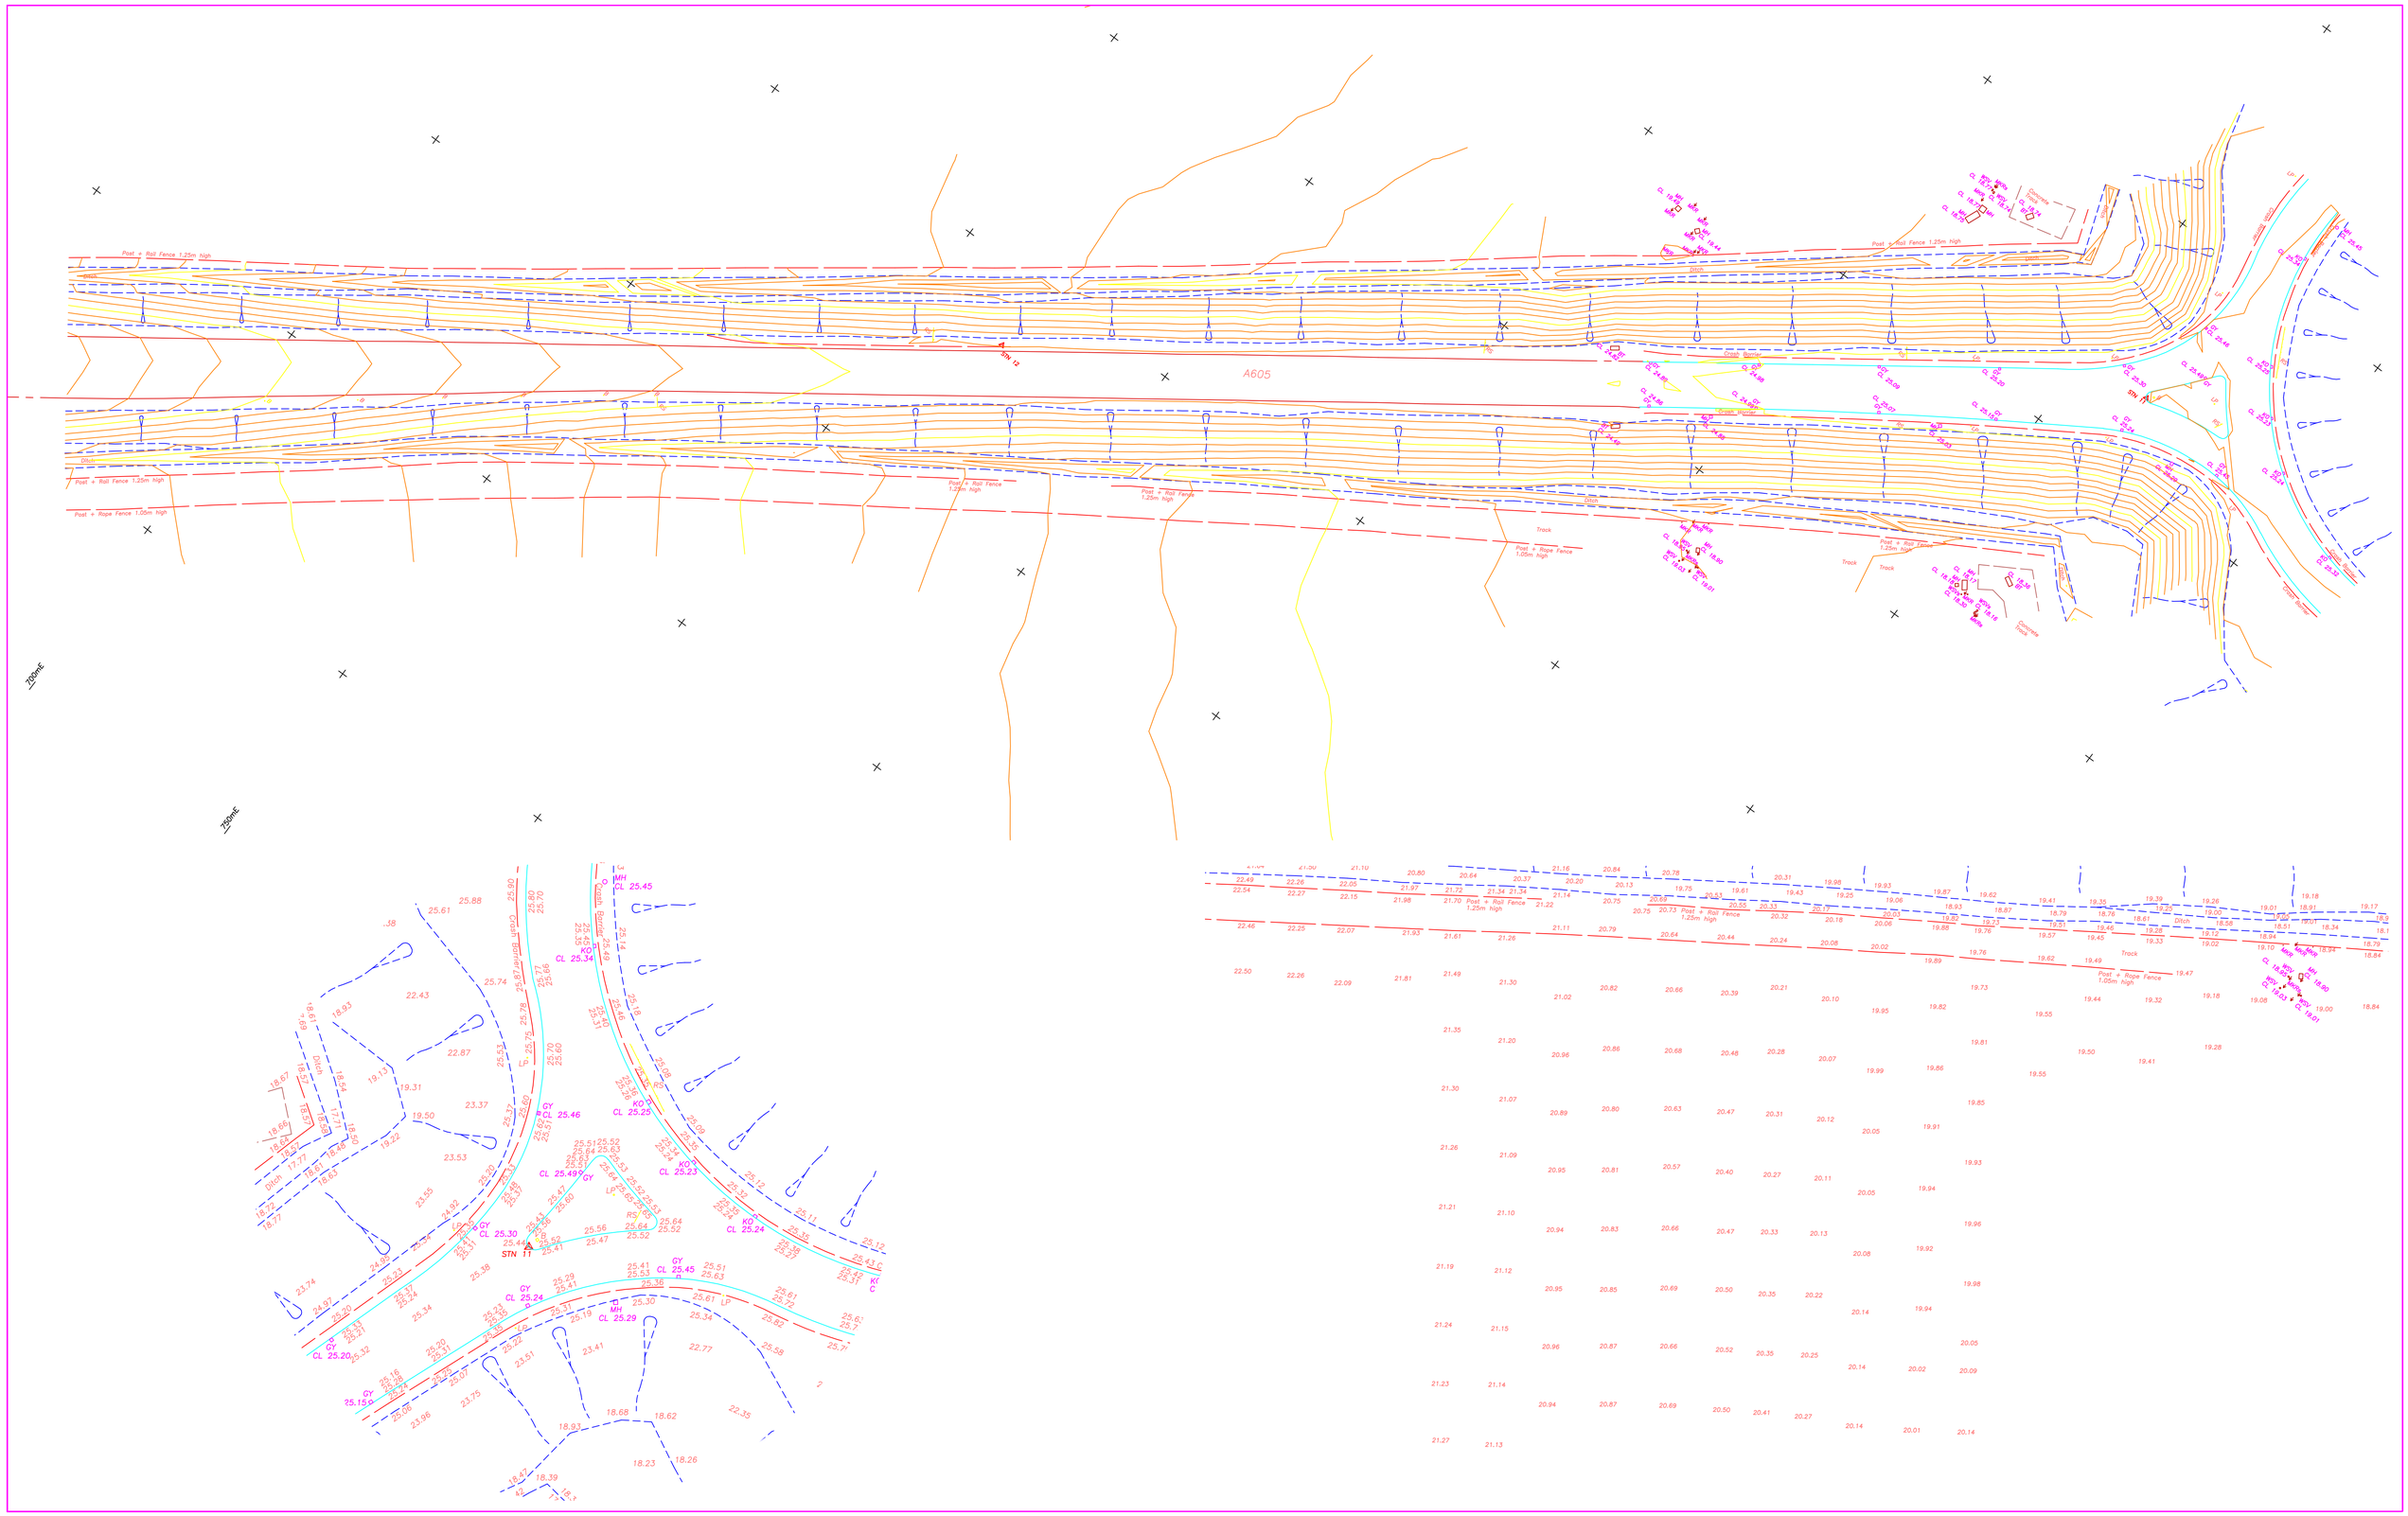

PLOT INFORMATION BOX

MCL, PDF or other Electronic File name:

A605_Survey

Disclaimer

NOTES:

elt_TBX_A1_230109_v1.dwg - Revision Date 23-01-2009

COPYRIGHT

COMPILATION AND GENERAL NOTES

REVISION COMMENT BOX

Rev.	Date.	Rev by.	Chk by
	DD/MM/YY		
	DD/MM/YY		
AIT Spatial Ltd
Wellingborough Innovation Centre
Church Street
Wellingborough
Northamptonshire
NN8 4PD
Tel: 01933 303034
Fax: 01933 303001
www.aitspatial.co.uk

Project Title: Demonstration Plot

Drawing Title: A605 Cambridge Site Survey

Date Drawn: 29/01/09

Drawing Scale: NTS

Drawn By: PWM

Drawing No: AITSp_Dem001

Approval status

Rev